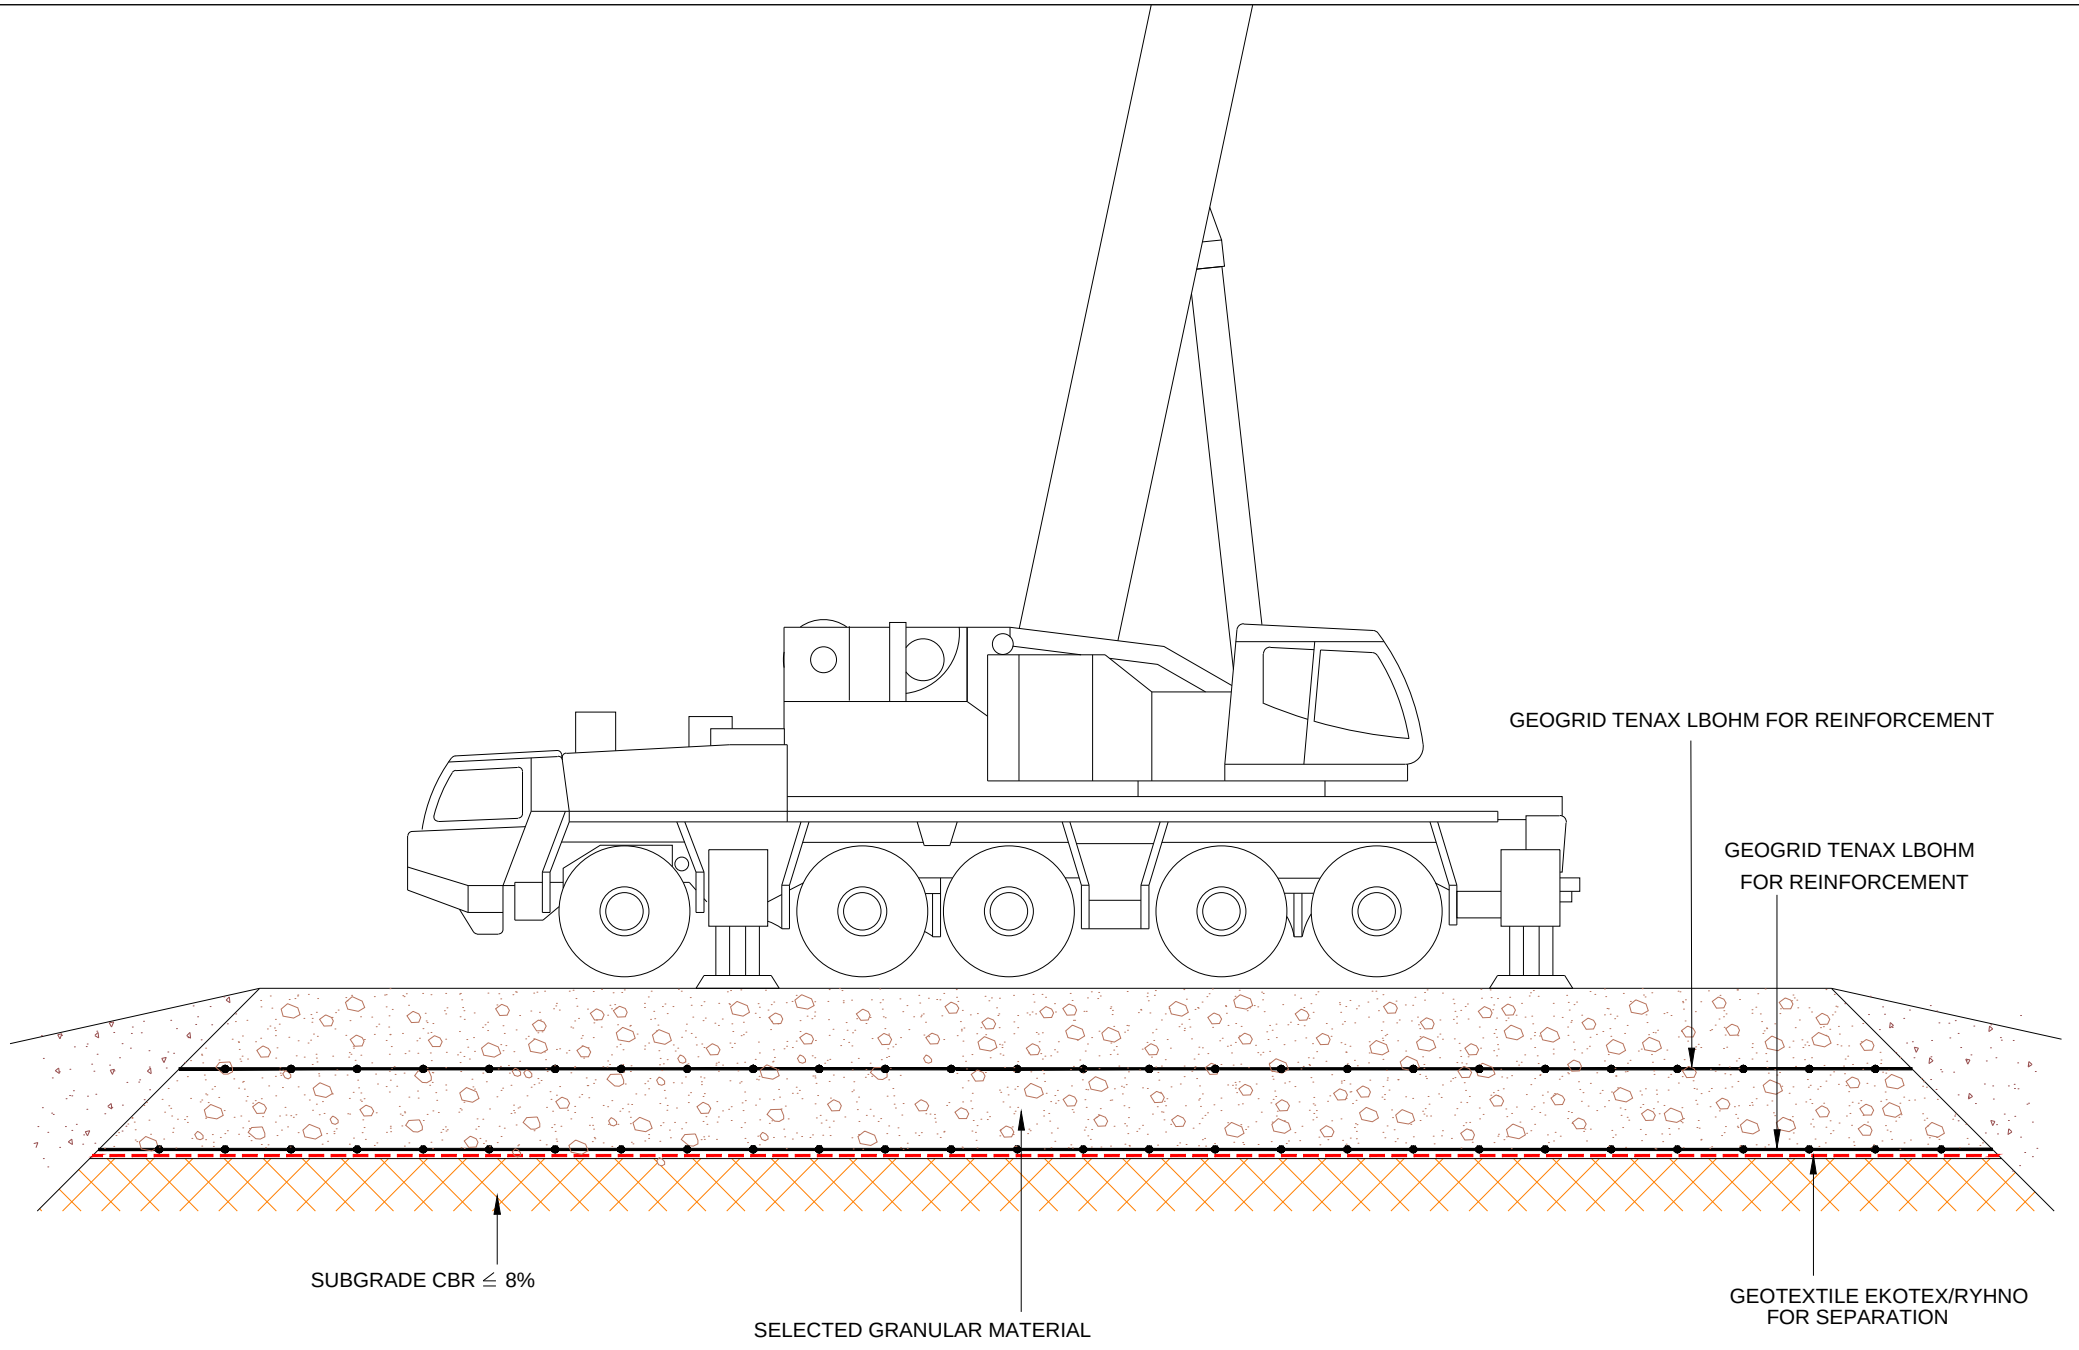

Geosynthetics Ltd
Fleming Road, Harrowbrook Industrial Estate,
Hinckley, Leicestershire. LE10 3DU
Tel: 01455 617139 Fax: 01455 617140 www.geosyn.co.uk

Project: Reinforcement of Working Platforms

Description:
Standard Drawing

Drawn By:	Scale:	Date:	Checked By:
RR	NTS	02/07/15	
Ref:	Version:	Sheet:	
RevB	V1	Layout1	