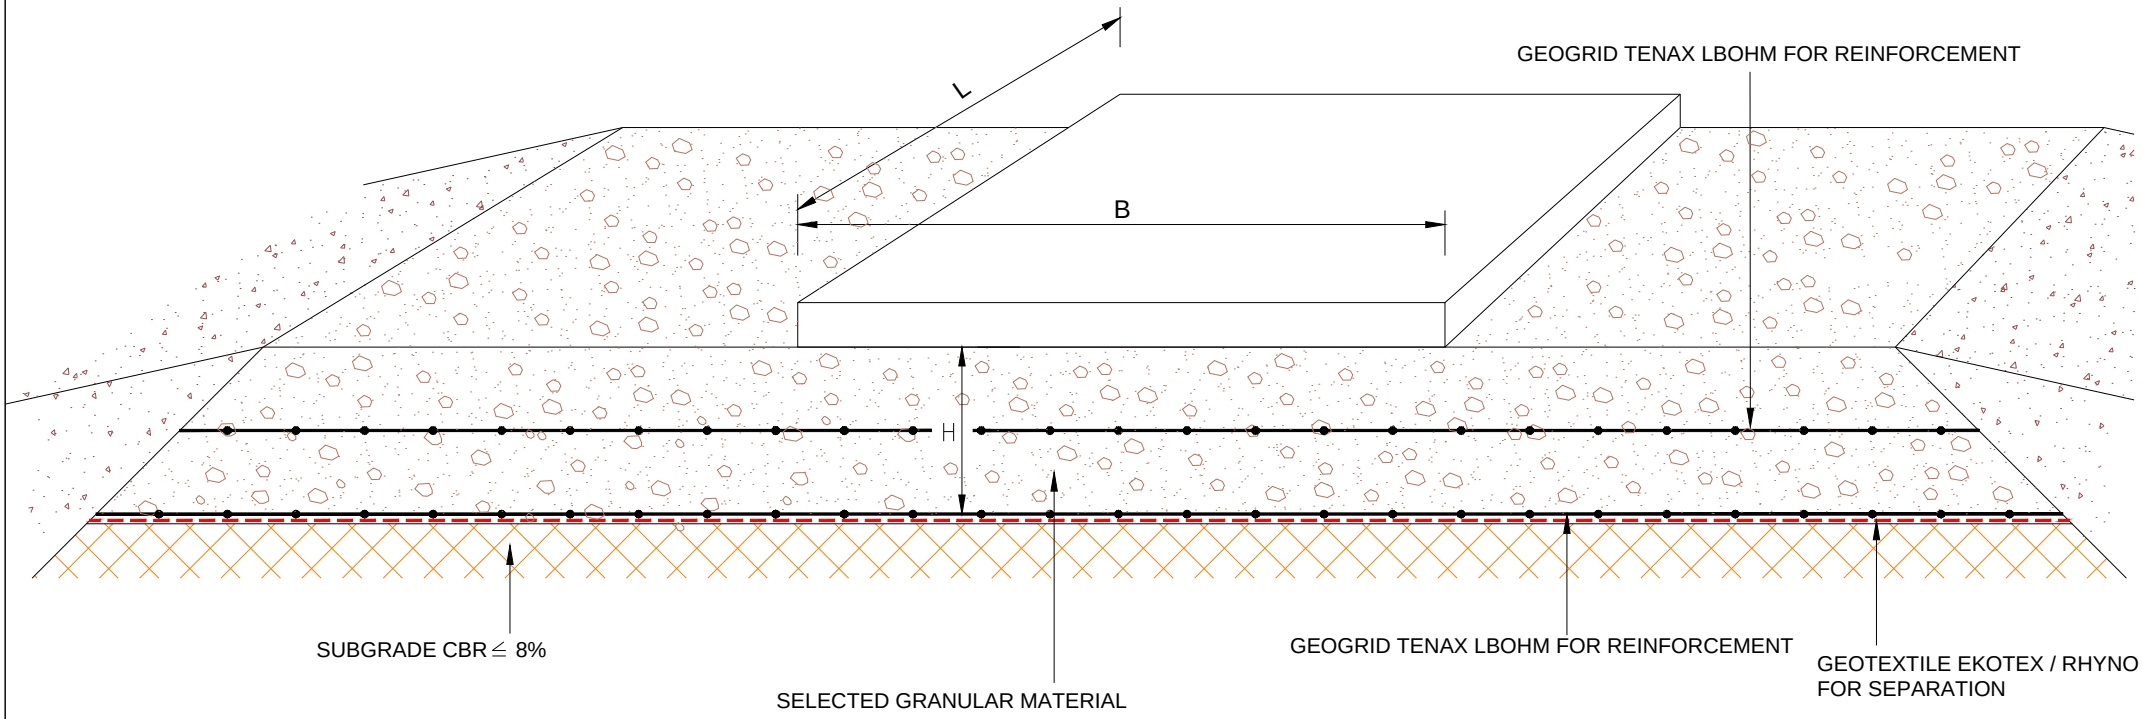

Geosynthetics Ltd
Fleming Road, Harrowbrook Industrial Estate,
Hinckley, Leicestershire. LE10 3DU
Tel: 01455 617139 Fax: 01455 617140 www.geosyn.co.uk

Project:	Description:	Drawn By:	Scale:	Date:	Checked By:
Foundation Reinforcement	Standard Drawing	RR	NTS	10/06/15	
		Ref: ----	Version: Rev B	Sheet: Layout1	